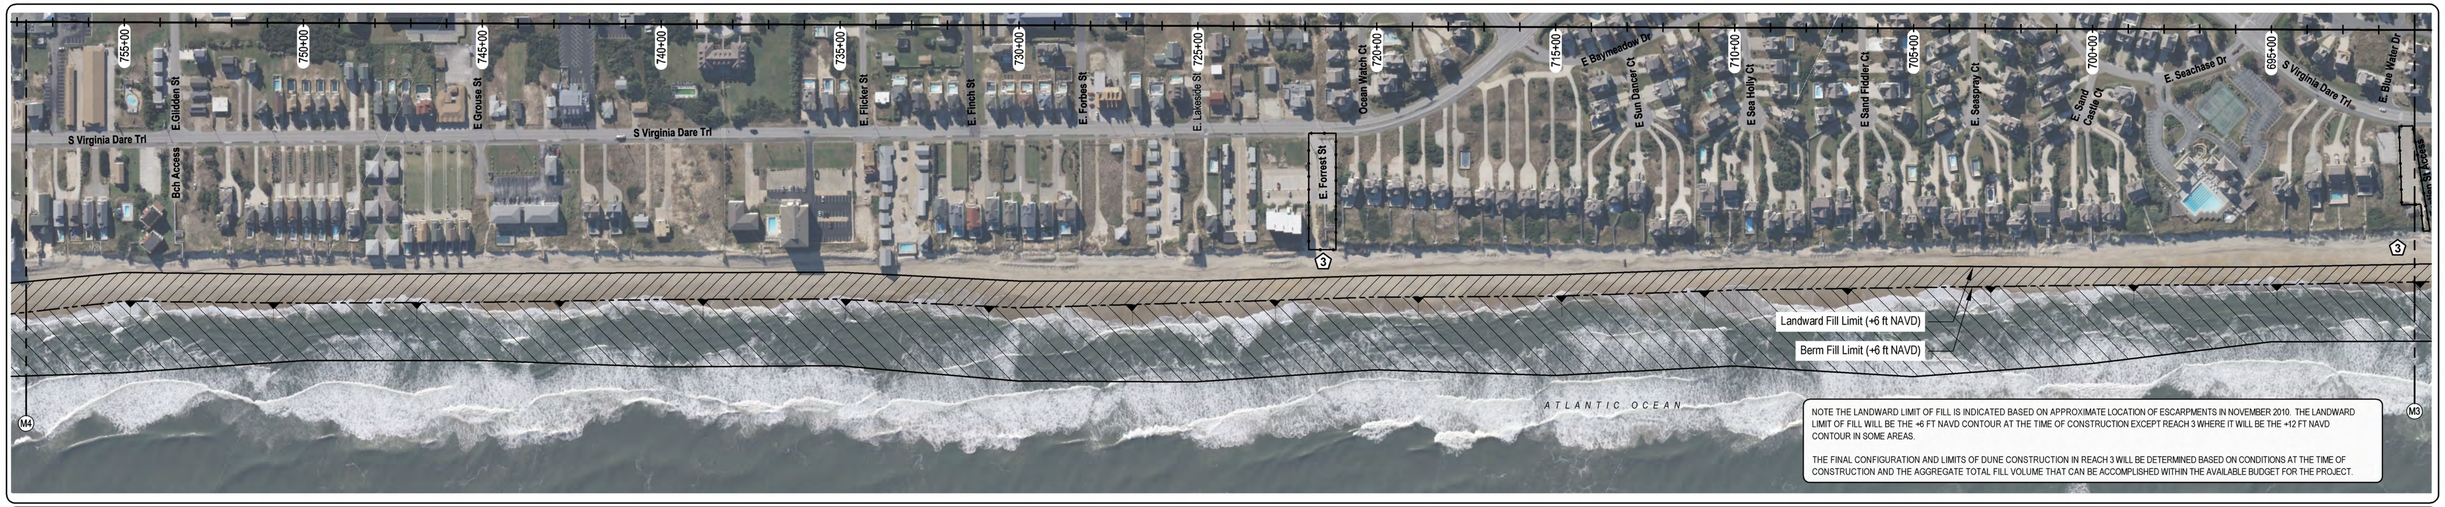

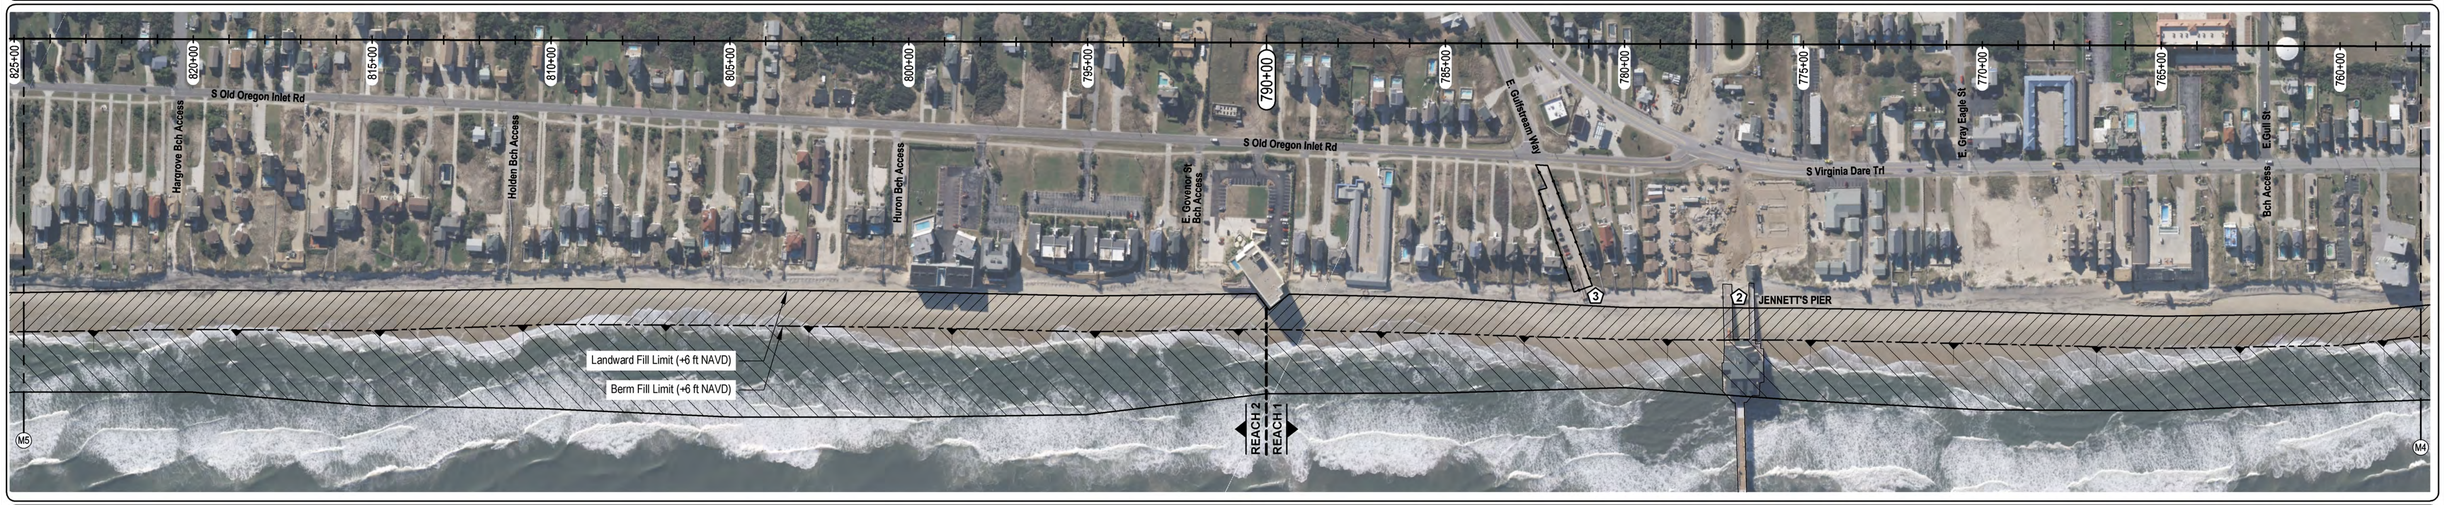

THE LANDWARD EDGE OF THE PROPOSED FILL DEPICTED ON THE DRAWINGS AND PROFILES IS BASED ON A CONDITION SURVEY OF NOVEMBER 2010.

LEGEND

STAGING AREA

BERM FILL - DRY BEACH
FILL SLOPE TO TOE

AERIAL PHOTO:
DATE:
08 NOVEMBER 2010
SOURCE:
INDEPENDENT MAPPING CONSULTANTS, INC.
CHARLOTTE, NC

Coastal Science & Engineering
PO Box 8056
Columbia South Carolina 29202
Phone 803-799-8949
www.coastalscience.com

CLIENT:

TOWN OF NAGS HEAD
5401 SOUTH CROATAN HWY
NAGS HEAD NC 27959

PROJECT:

TOWN OF NAGS HEAD
BEACH NOURISHMENT PROJECT

DRAWING TITLE:

NOURISHMENT FILL PLAN
STA 692+00 TO 892+00
REACH 1 & 2

Preliminary Drawing Not For Construction

SCALE:	AS SHOWN
DATE:	Jan 2011
DRAWN BY:	JJH
APPROVED BY:	TWK/HLK
PROJECT #:	2203-CD

SHEET NO: 06
OF: 21